ALL DRAWINGS, SPECIFICATIONS AND COPIES THEREOF FURNISHED BY MCMILLAN PAZDAN SMITH ARCHITECTURE ARE AND SHALL REMAIN THE PROPERTY OF MCMILLAN PAZDAN SMITH ARCHITECTURE. THEY ARE NOT TO BE USED ON ANY PROJECT OTHER THAN THIS PROJECT, AND ARE NOT TO BE USED ON THIS PROJECT IF ANY PARTY TO THE CONTRACT HAS FAILED TO PAY, WITH THE EXCEPTION OF ONE CONTRACT SET FOR EACH PARTY TO THE CONTRACT, SUCH DOCUMENTS ARE TO BE RETURNED OR ACCOUNTED FOR TO MCMILLAN PAZDAN SMITH ARCHITECTURE UPON COMPLETION OF THE PROJECT. SUBMISSION OR DISTRIBUTION TO MEET OFFICIAL REGULATORY REQUIREMENTS OR FOR OTHER PURPOSES IN CONNECTION WITH THE PROJECT IS NOT TO BE CONSTRUED AS PUBLICATION IN DEROGATION OF MCMILLAN PAZDAN SMITH'S COMMON LAW COPYRIGHT OR OTHER RESERVED RIGHTS. COPYRIGHT 2019 MCMILLAN PAZDAN SMITH ALL RIGHTS RESERVED

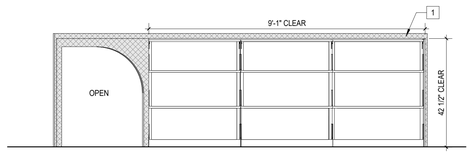

D1 IF200 **CANOPY / TUNNEL FEATURE 1**

1/2" = 1'-0"

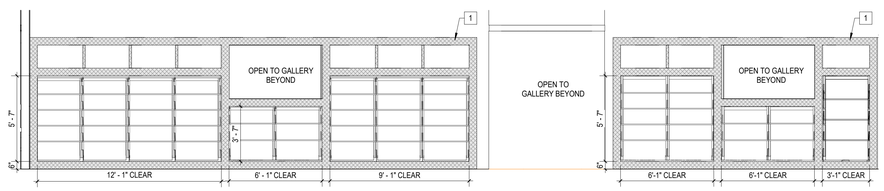

C1 IF200 **CHILDREN'S AREA SHELVING**

1/4" = 1'-0"

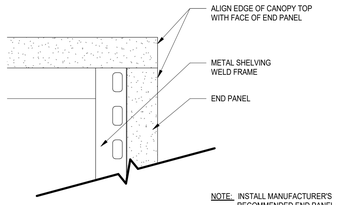

TYPICAL CANOPY TOP OVERHANG DETAIL

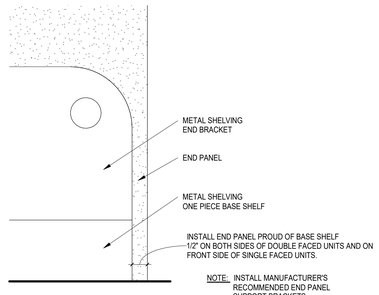

TYPICAL END PANEL OVERHANG DETAIL

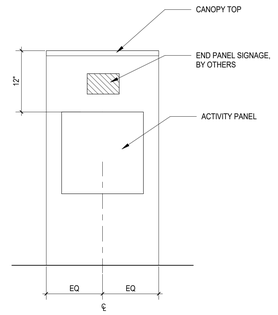

TYPICAL ACTIVITY PANEL DETAIL

LEGEND

- NOT IN SCOPE / MILLWORK
- CORNER FILLER; REFERENCE SPECIFICATIONS
- SINGLE-FACED SHELVING UNITS; REFERENCE SPECIFICATIONS
- DOUBLE-FACED SHELVING UNITS; REFERENCE SPECIFICATIONS
- INDICATES CANOPY TOP; REFERENCE SPECIFICATIONS

GENERAL NOTES

A. SHELVING PLAN REPRESENTS METAL SHELVING AND ACCESSORY SCOPE.
B. SEE SHELVING SPECIFICATIONS SPREADSHEET FOR ALL FINISH AND DETAIL INFORMATION.
C. DEALER(S) SHALL VERIFY APPLICABLE BUILDING CONDITIONS PRIOR TO FABRICATION AND INSTALLATION. DEALERS(S) SHALL NOTIFY OWNER/ARCHITECT OF ANY DISCREPANCIES IMMEDIATELY UPON DISCOVER.
D. ALL SINGLE FACED SHELVING SHALL BE ANCHORED TO THE WALL WITH MANUFACTURER'S RECOMMENDED HARDWARE.

TAG LOGIC

SHELVING: [X][#][X]
- UNIT HEIGHT
- SHELF TYPE / DEPTH
- SINGLE OR DOUBLE FACE

END PANEL / CANOPY: [XX][#][X]
- ACCESSORY HEIGHT / LENGTH
- ACCESSORY FINISH
- ACCESSORY TYPE

KEYNOTES

1. MILLWORK SURROUNDS CONTRACTOR FURNISHED AND INSTALLED. REFERENCE C1/IF200 & D1/IF200 FOR DETAILS.
2. SHELVING SHALL BE INSTALLED ON SLIGHT RADIUS.

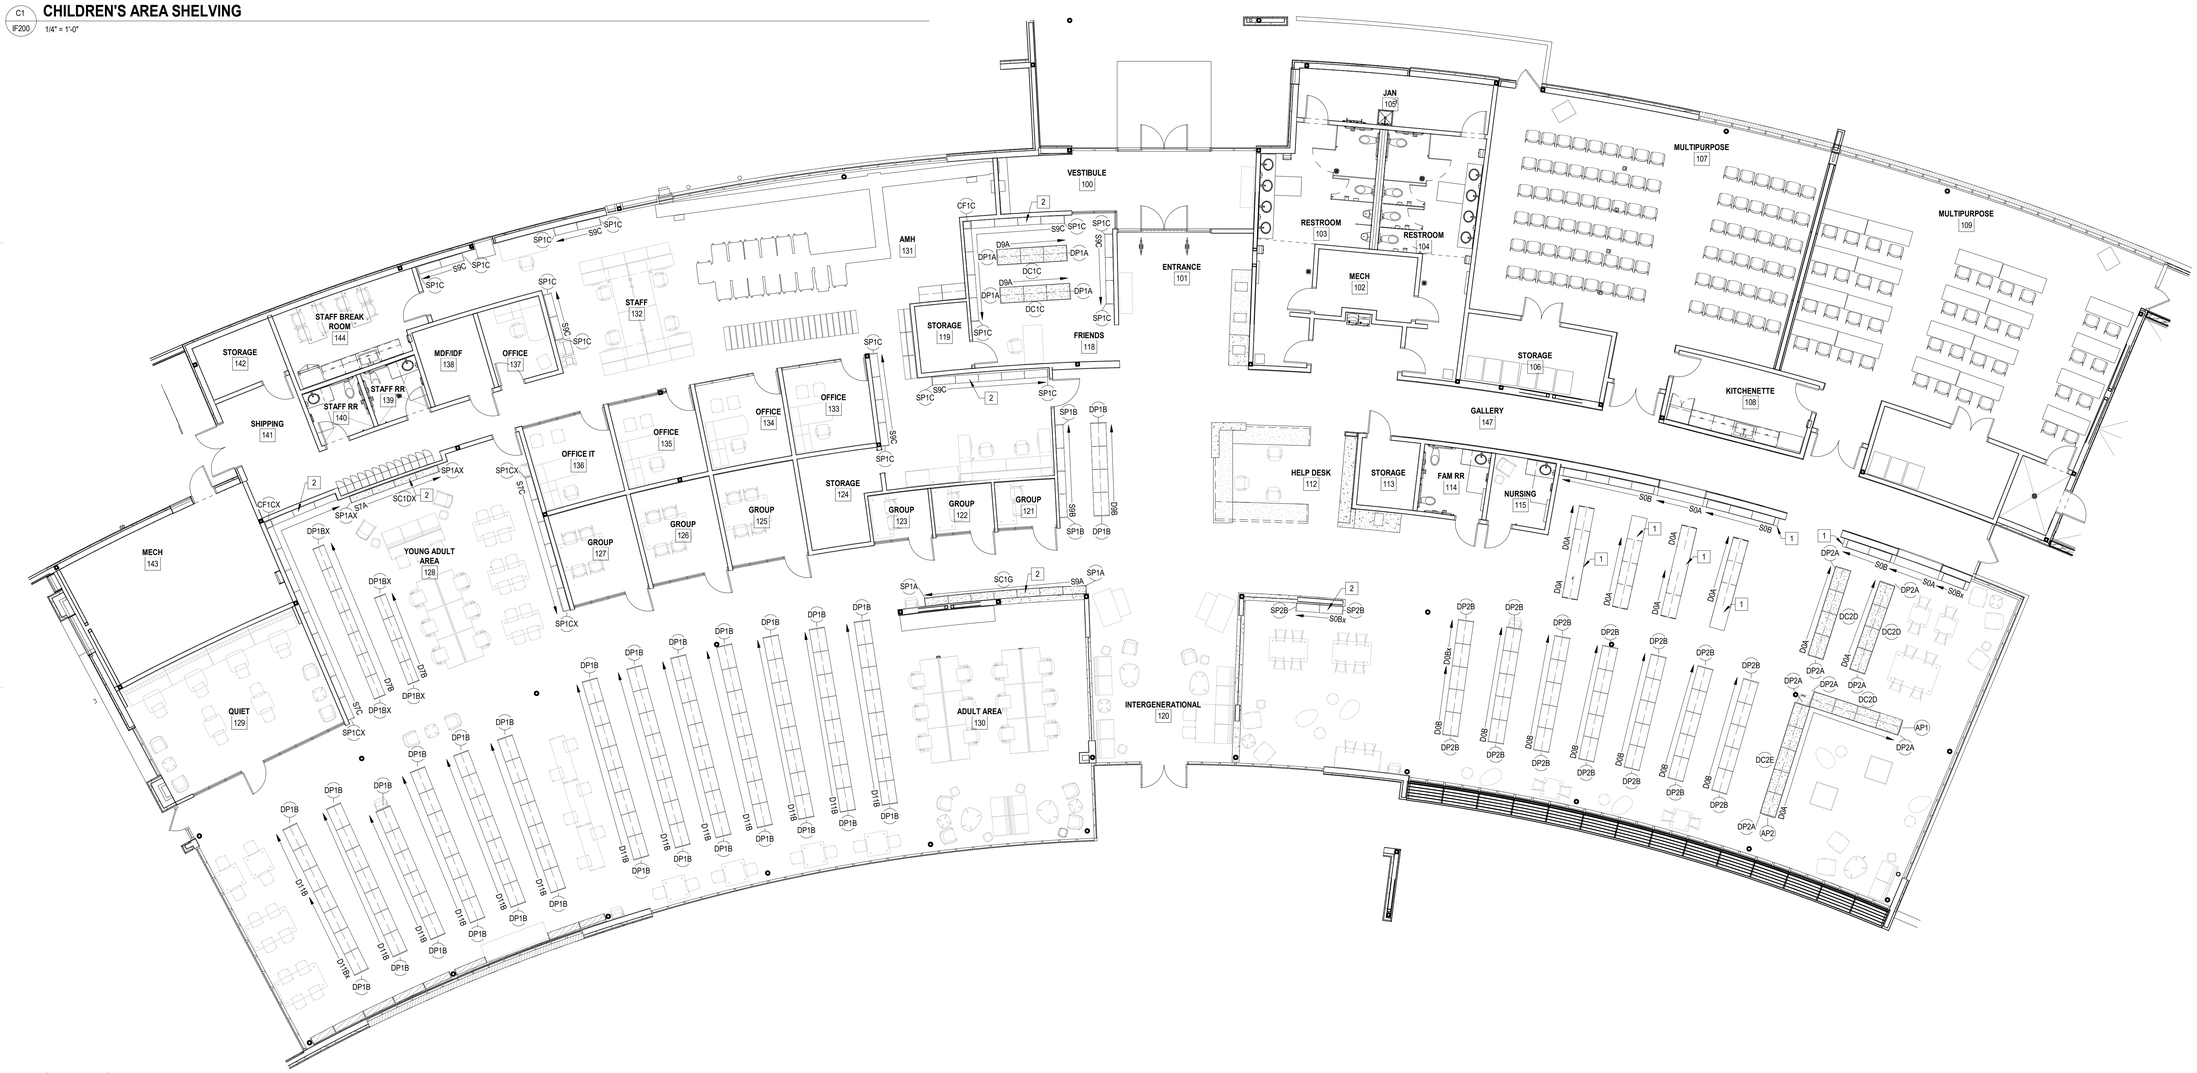

A1 IF200 **SHELVING PLAN**

1/8" = 1'-0"

mcmillan pazdan smith ARCHITECTURE

CONSULTANT LOGO

SEALS

FORSYTH COUNTY PUBLIC LIBRARY

DENMARK LIBRARY

530 FOWLER RD. | ALPHARETTA, GEORGIA

SHEET ISSUE:

NO.	DATE	DESCRIPTION	BY
	2023.08.XX	ISSUE FOR BID	MPS

NOT FOR CONSTRUCTION

PRINCIPAL IN CHARGE: DRM
PROJECT ARCHITECT: WB
DRAWN BY: MW / SC

SHEET TITLE:

INTERIOR SHELVING PLAN

SHEET NO.

IF200

PROJ. NO. 021226.00